


1 North Architectural Building Elevation
1/8" = 1'-0"

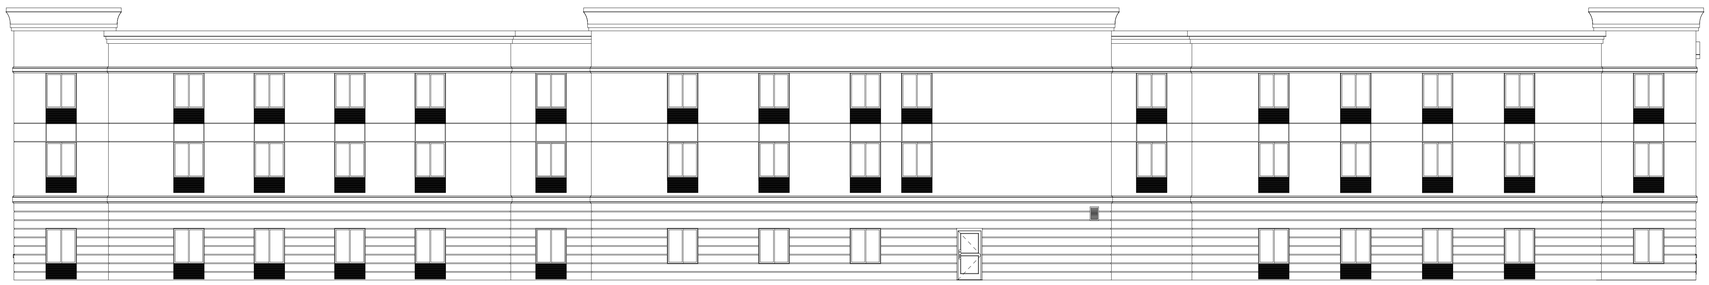

2 South Architectural Building Elevation
1/8" = 1'-0"

JSM
Procurement


Twin Falls_25

Architectural Building Elevations


Project Number	
Date	
Drawn By	
Checked By	

A201

Scale 1/8" = 1'-0"

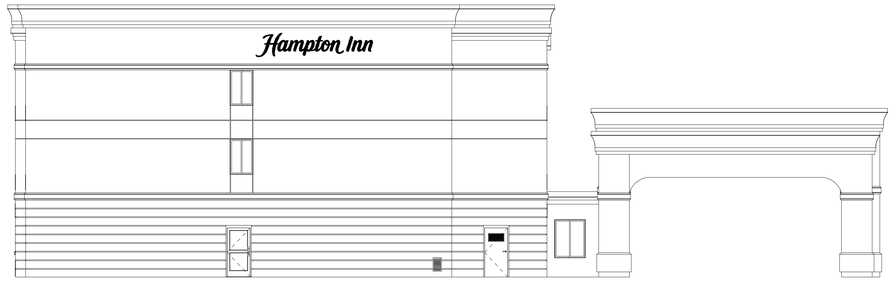

1 East Architectural Building Elevation
1/8" = 1'-0"

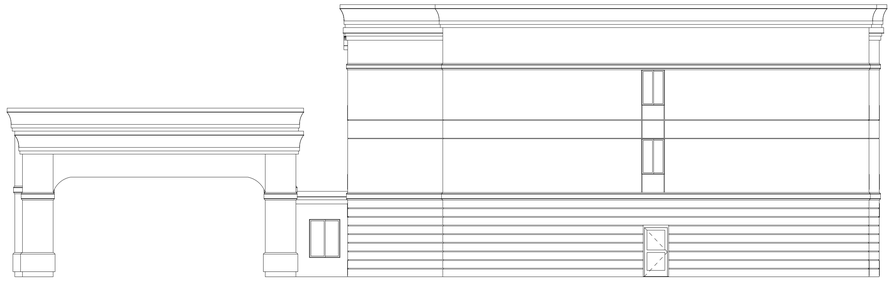

1 West Architectural Building Elevation
1/8" = 1'-0"

JSM
Procurement

Twin Falls_25

Architectural
Building Elevations

Project Number	
Date	
Drawn By	
Checked By	

A202

Scale	1/8" = 1'-0"